ARCHITECTURAL STAMPED GRILLE

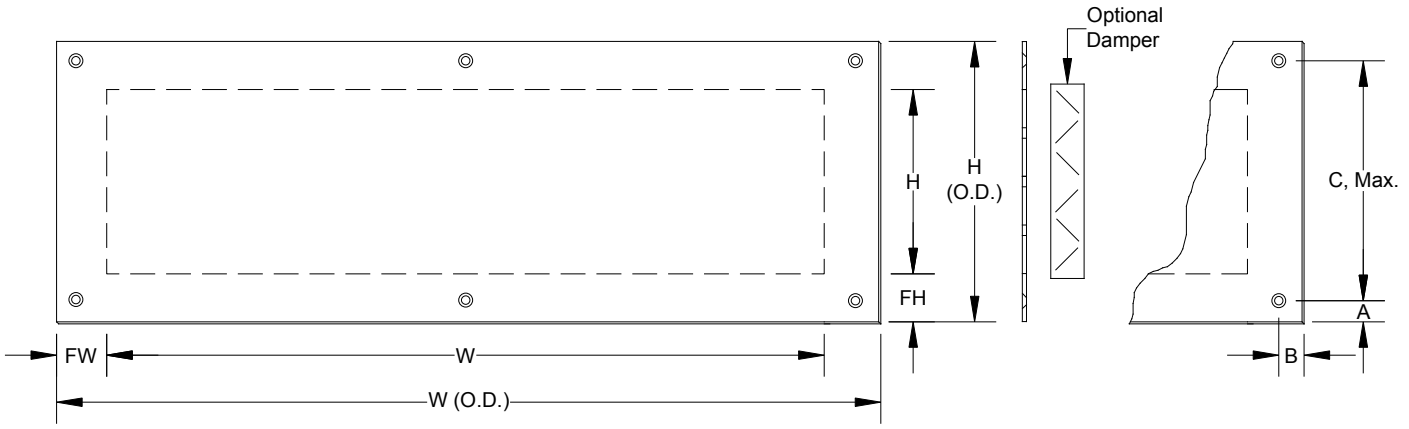

Qty.	O.D. Size W x H	Duct Size W x H	Pattern Size W x H	No. of Patterns W x H	Pattern	Material and Thickness

Minimum Flange Allowed "F"	Actual "F"		Mounting Hole Location		Number Of Screw Holes	Finish	O.B.D. *	Tag
	FW	FH	A, B	C				

SCREW SIZE: ☐ **#8 x 1",** ☐ **#10 x 1-1/2",** ☐ **Other** _____

HEAD STYLE: ☐ **Flat Head Phillips** ☐ **Flat Head Slotted** ☐ **Pan Head Phillips** ☐ **Other** _____

SCREW MATERIAL: ☐ **Steel** ☐ **Stainless** ☐ **Brass** ☐ **Bronze** **SCREW FINISH:** ☐ **Mill** ☐ **Mill, Lacquered** ☐ **As Grille** ☐ **Painted** ☐ **Mill, Oxidized & Lacquered**

NOTE: Corner of holes may have a small radii as required for manufacturing.

* Welding of damper to back of grille will result in minor, but visible, distortion of the faceplate and the damper operator may be behind a fret.

To maintain KEES' policy of continuous product development, we reserve the right to change prices, specifications, ratings and dimensions without notice or obligation.

Project			**Location**	
Engineer				
Architect		**Dwg. No.**	**SD-ASTG**	
Contractor		**Date**	**01/16**	

KEES INCORPORATED
400 S. Industrial Dr.
Elkhart Lake, WI 53020
Phone: (920) 876-3391
Fax: (920) 876-3065
Website: www.kees.com